



STAIRPLAN

Left Hand Quarter Landing Staircases - Space Saver Layouts - With Handrails

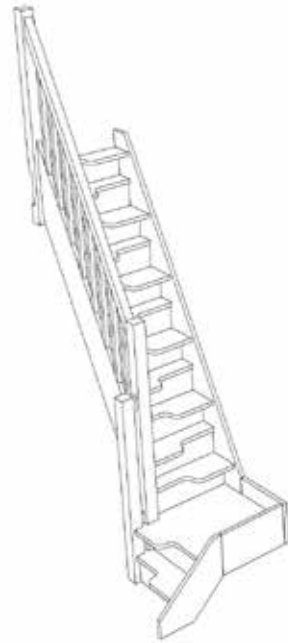

Stair-SS-S1QL10N-LH-HR

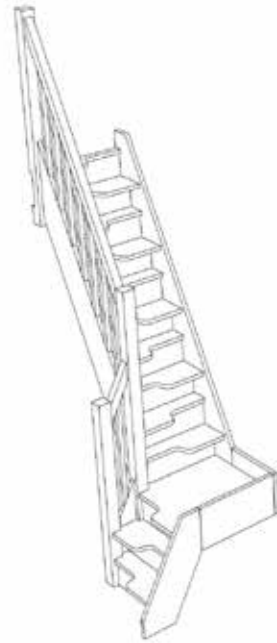

Stair-SS-S2QL9N-LH-HR



Stair-SS-S3QL8N-LH-HR



Stair-SS-S4QL7N-LH-HR



Stair-SS-S5QL6N-LH-HR




Stair-SS-S6QL5N-LH-HR



Stair-SS-S7QL4N-LH-HR




Stair-SS-S8QL3N-LH-HR

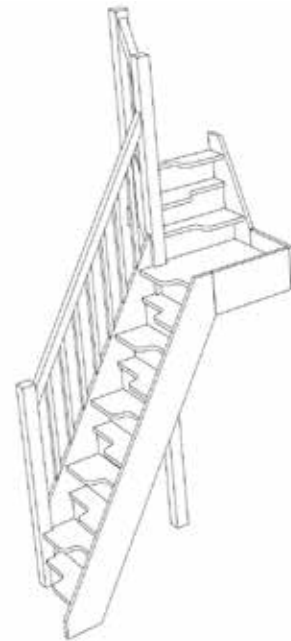


Stair-SS-S9QL2N-LH-HR



Stair-SS-S10QL1N-LH-HR

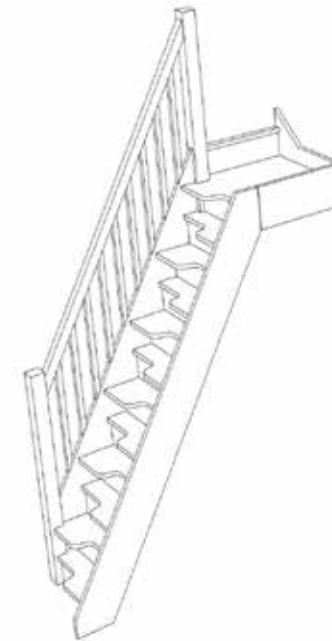


Stair-SS-S11QLN-LH-HR

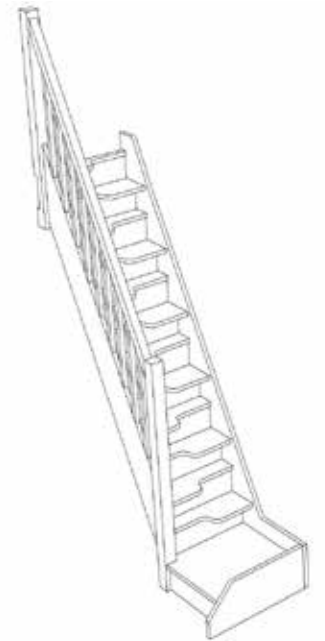

Stair-SS-SQL11N-LH-HR



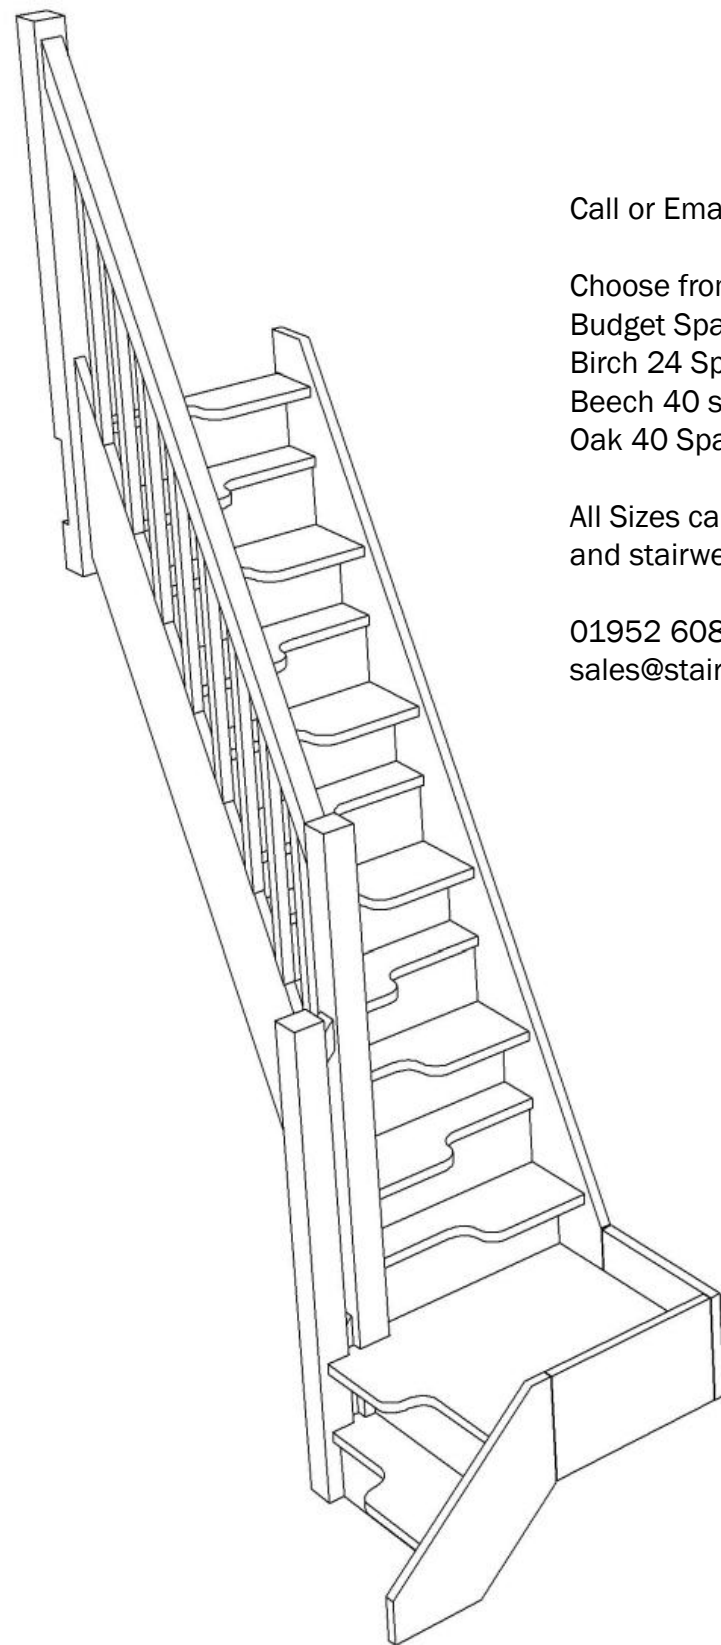

Call or Email us with the Plan Reference for a quotation

Choose from the following [Model Options](#)


Budget Spacesaver
Birch 24 Spacesaver
Beech 40 spacesaver
Oak 40 Spacesaver

All Sizes can be customised let us have your floor to floor height
and stairwell opening dimensions

01952 608853
sales@stairplan.com

Stair Layouts-QL-SS

SS-S1QL10N-LH-HR

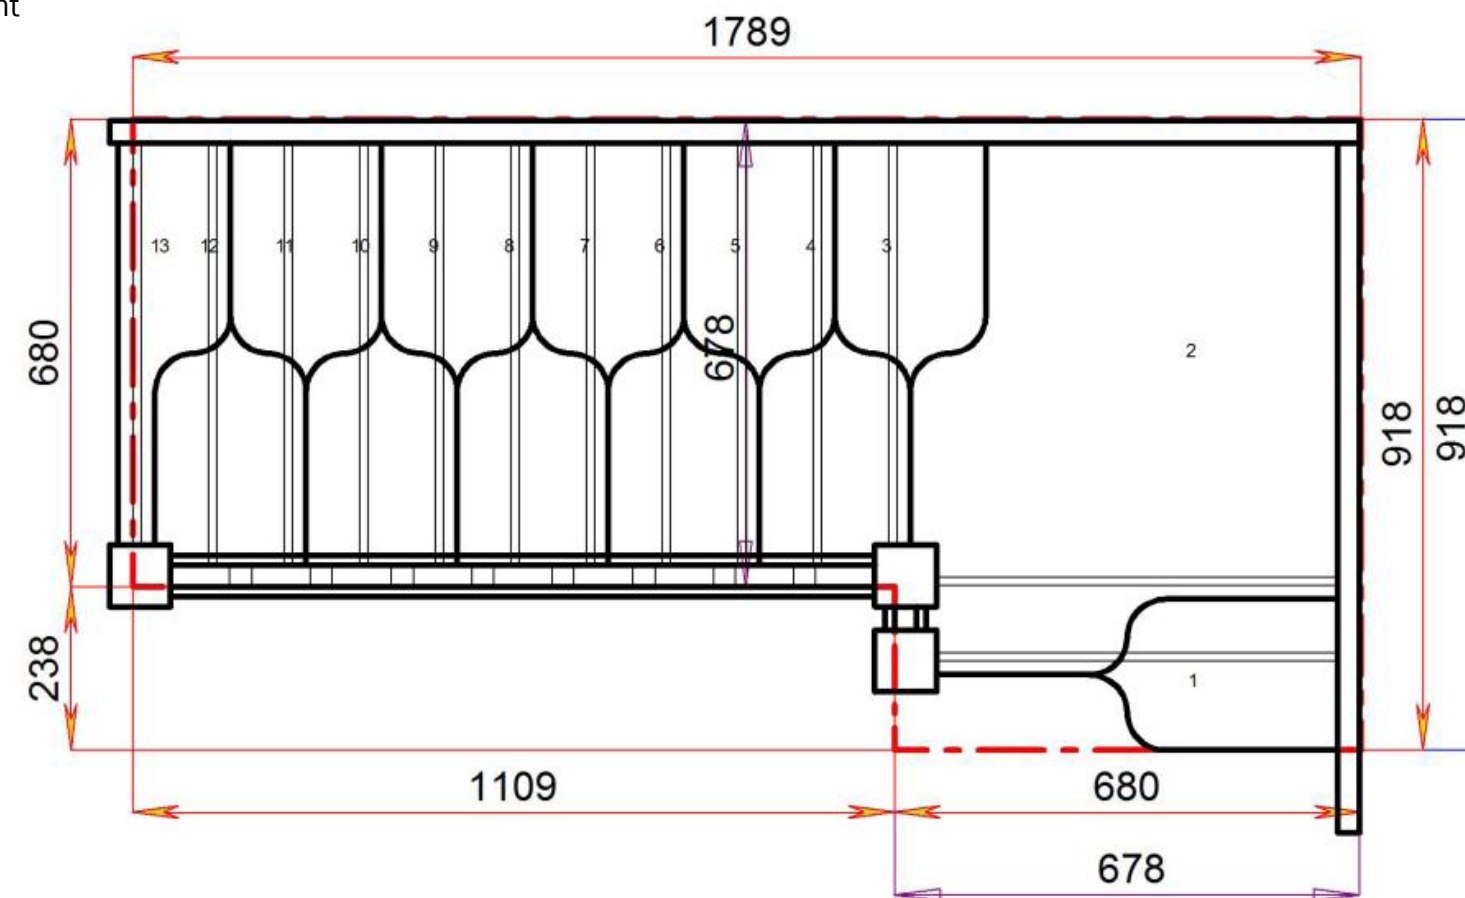


Stair:SS-S1QL10N-LH-HR



Floor to floor height

2645.000 mm



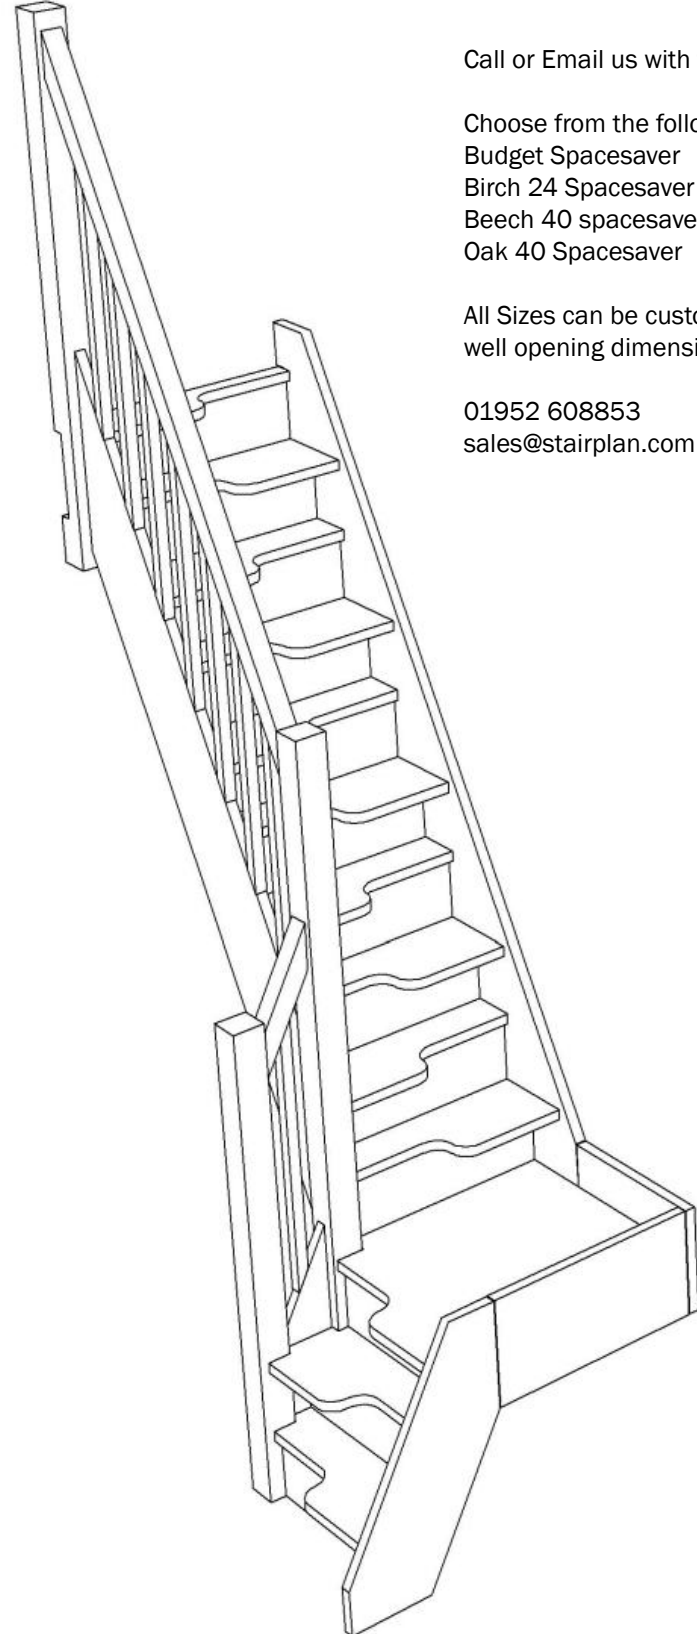

Call or Email us with the Plan Reference for a quotation

Choose from the following [Model Options](#)
Budget Spacesaver
Birch 24 Spacesaver
Beech 40 spacesaver
Oak 40 Spacesaver


All Sizes can be customised let us have your floor to floor height and stair-
well opening dimensions

01952 608853
sales@stairplan.com

© 080906328/11035

Stair Layouts-QL-SS

SS-S2QL9N-LH-HR

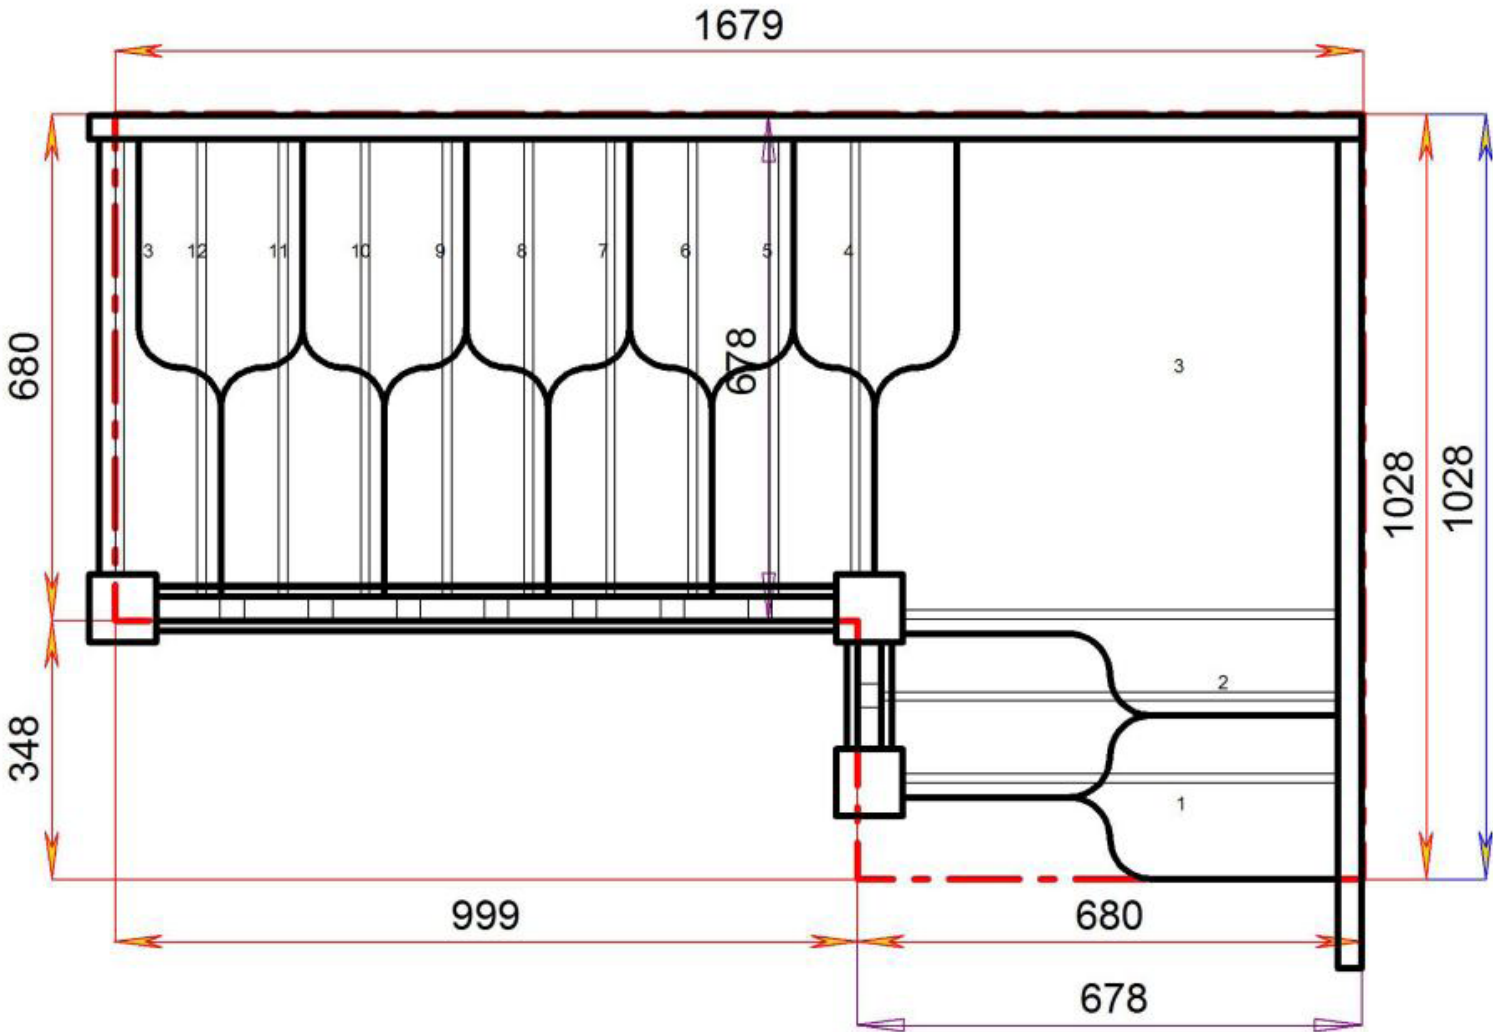


Stair:SS-S2QL9N-LH-HR



Floor to floor height 2645.000 mm



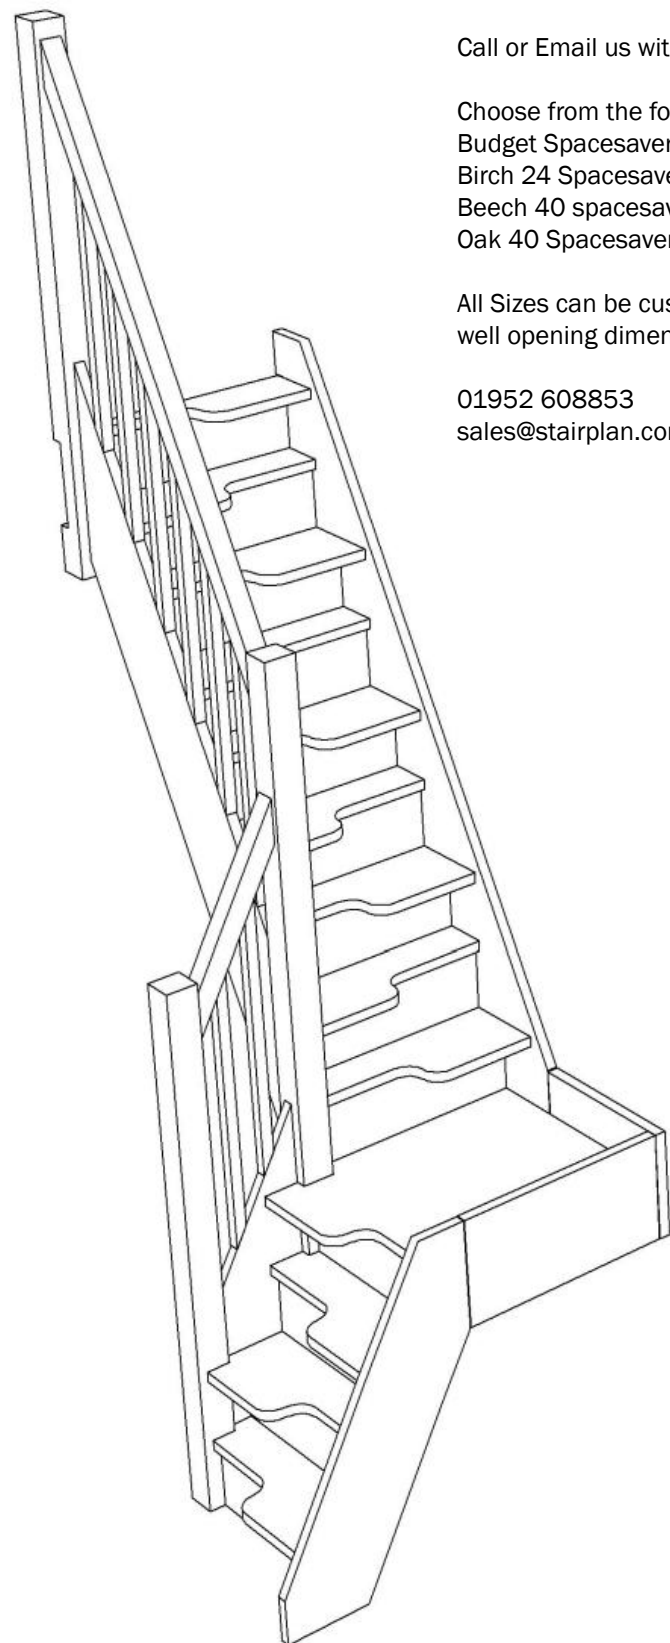

Call or Email us with the Plan Reference for a quotation

Choose from the following [Model Options](#)


Budget Spacesaver
Birch 24 Spacesaver
Beech 40 spacesaver
Oak 40 Spacesaver

All Sizes can be customised let us have your floor to floor height and stair-well opening dimensions

01952 608853
sales@stairplan.com

Stair Layouts-QL-SS

SS-S3QL8N-LH-HR

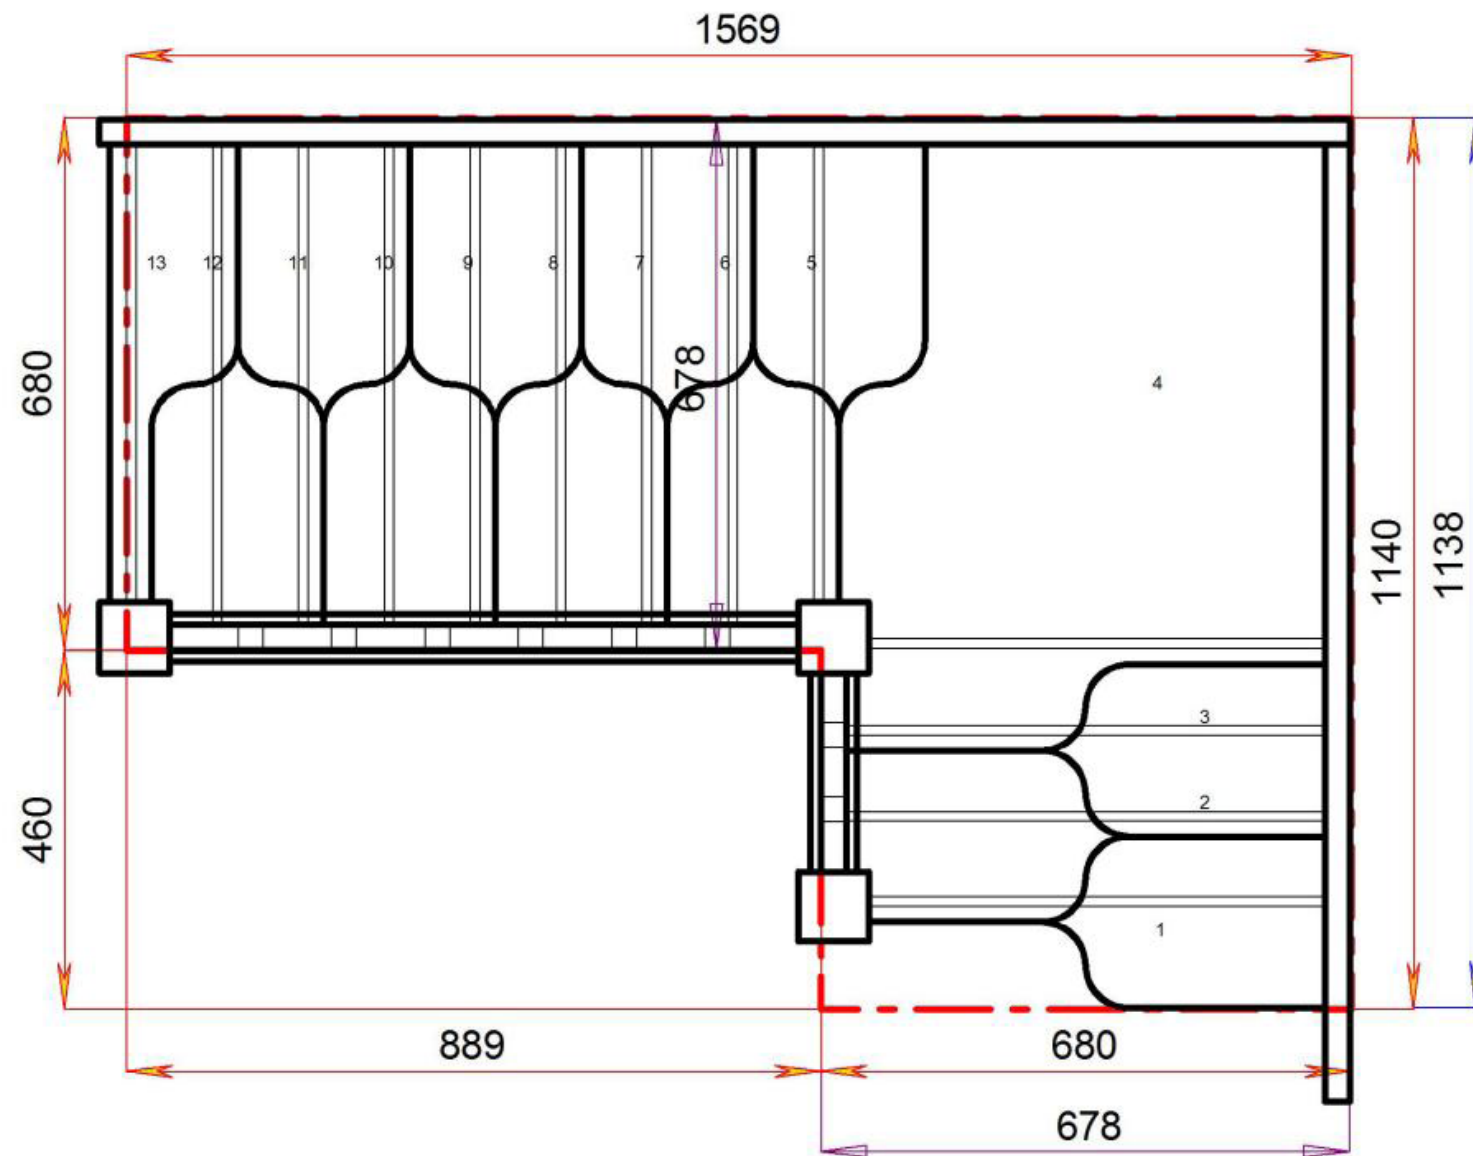


Stair:SS-S3QL8N-LH-HR



Floor to floor height

2645.000 mm



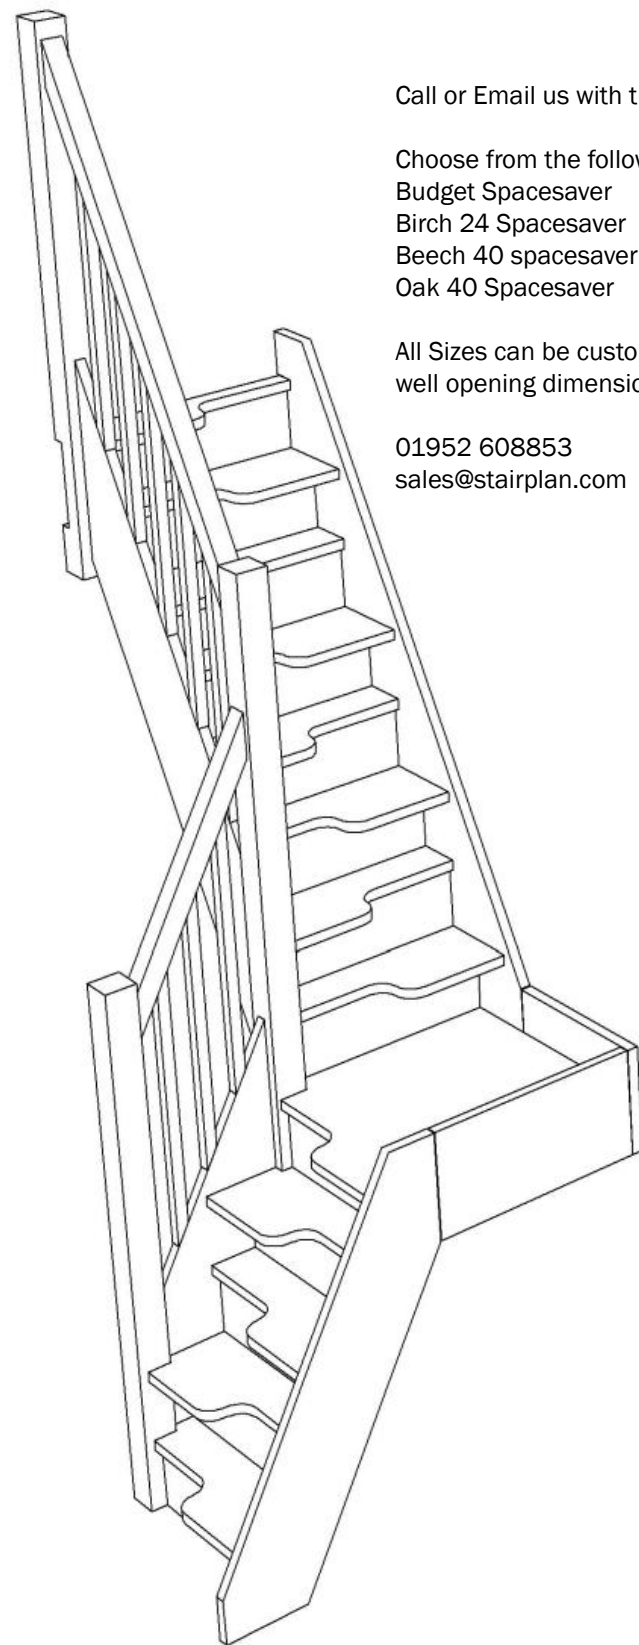

Call or Email us with the Plan Reference for a quotation

Choose from the following [Model Options](#)

Budget Spacesaver
Birch 24 Spacesaver
Beech 40 spacesaver
Oak 40 Spacesaver


All Sizes can be customised let us have your floor to floor height and stair-well opening dimensions

01952 608853
sales@stairplan.com

© 080906328/11035

Stair Layouts-QL-SS

SS-S4QL7N-LH-HR

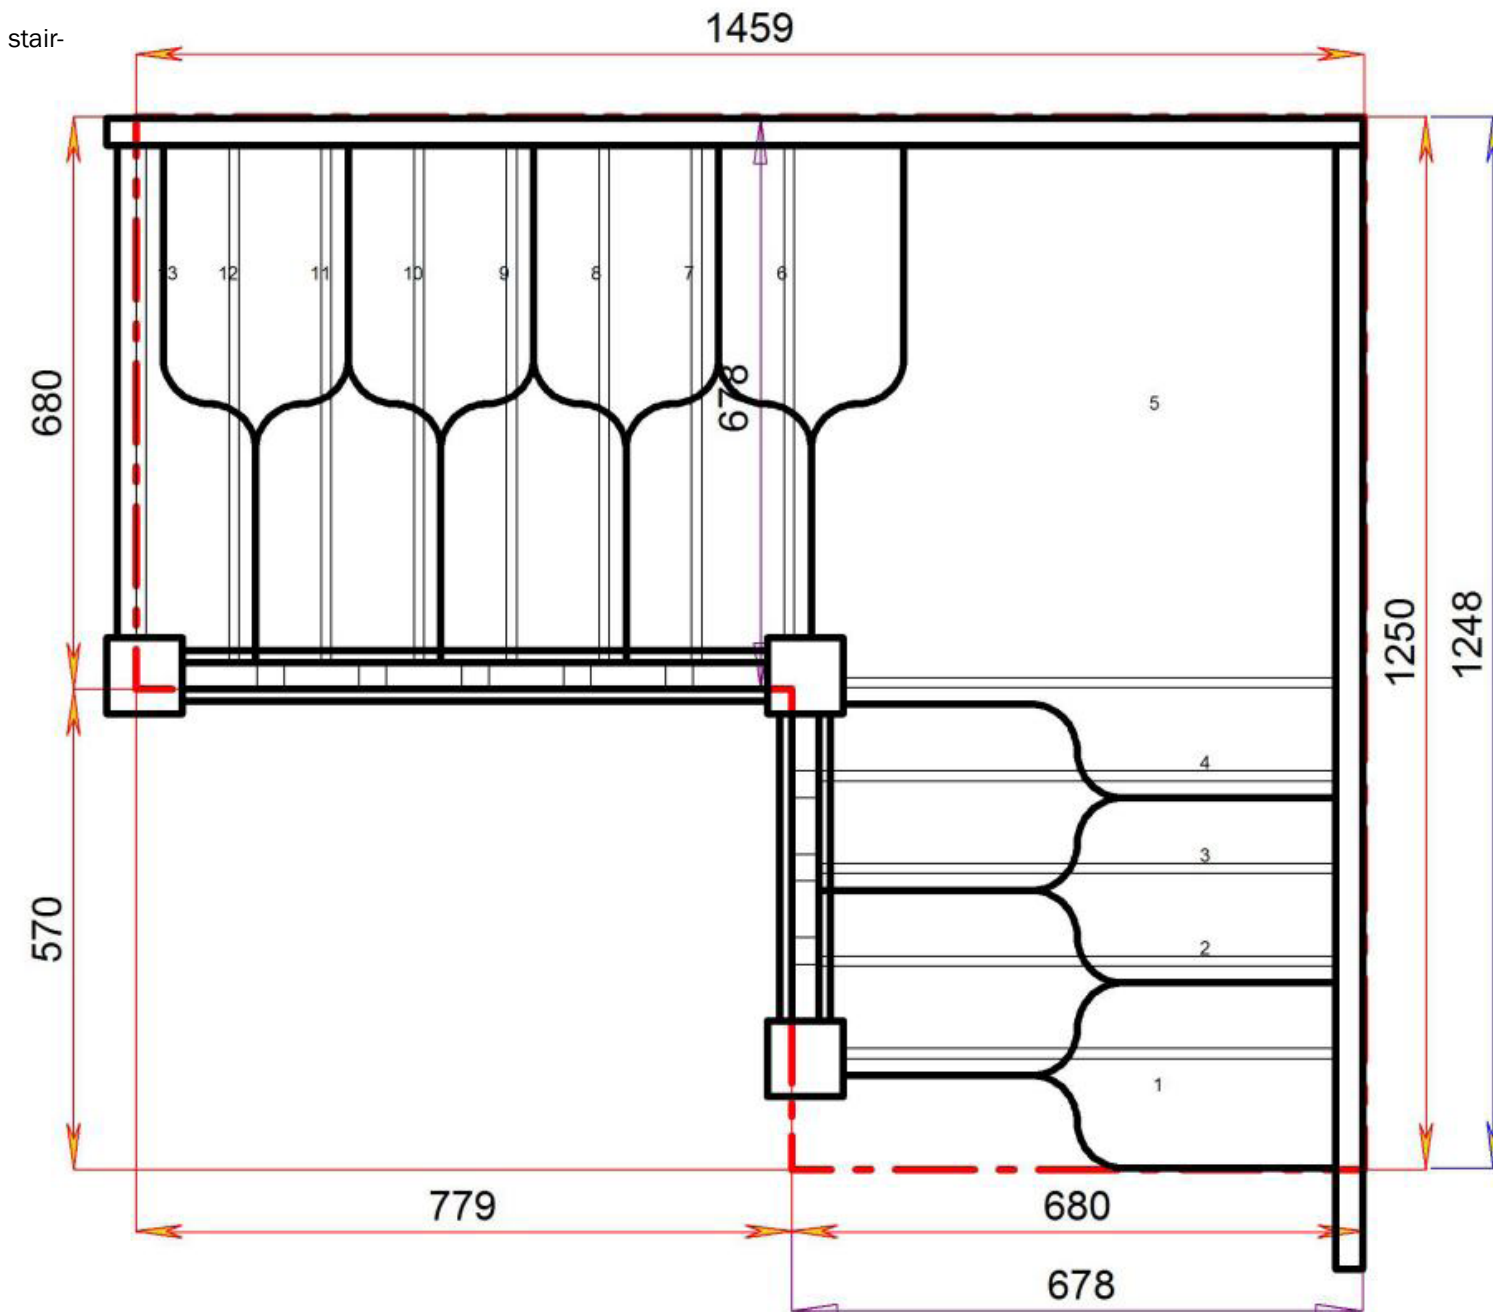


Stair:SS-S4QL7N-LH-HR



Floor to floor height

2645.000 mm



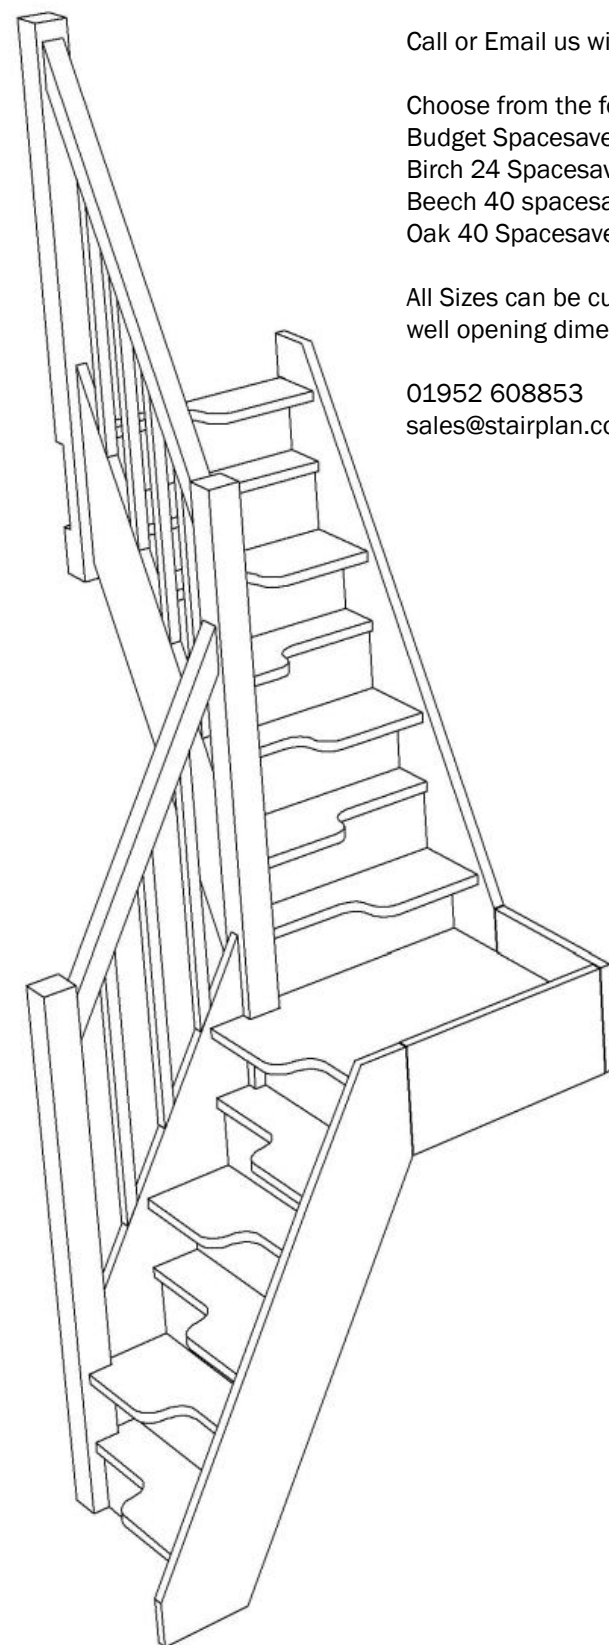

Call or Email us with the Plan Reference for a quotation

Choose from the following [Model Options](#)

Budget Spacesaver

Birch 24 Spacesaver

Beech 40 spacesaver

Oak 40 Spacesaver

All Sizes can be customised let us have your floor to floor height and stair-well opening dimensions


01952 608853

sales@stairplan.com

© 080906328/11035

Stair Layouts-QL-SS

SS-S5QL6N-LH-HR

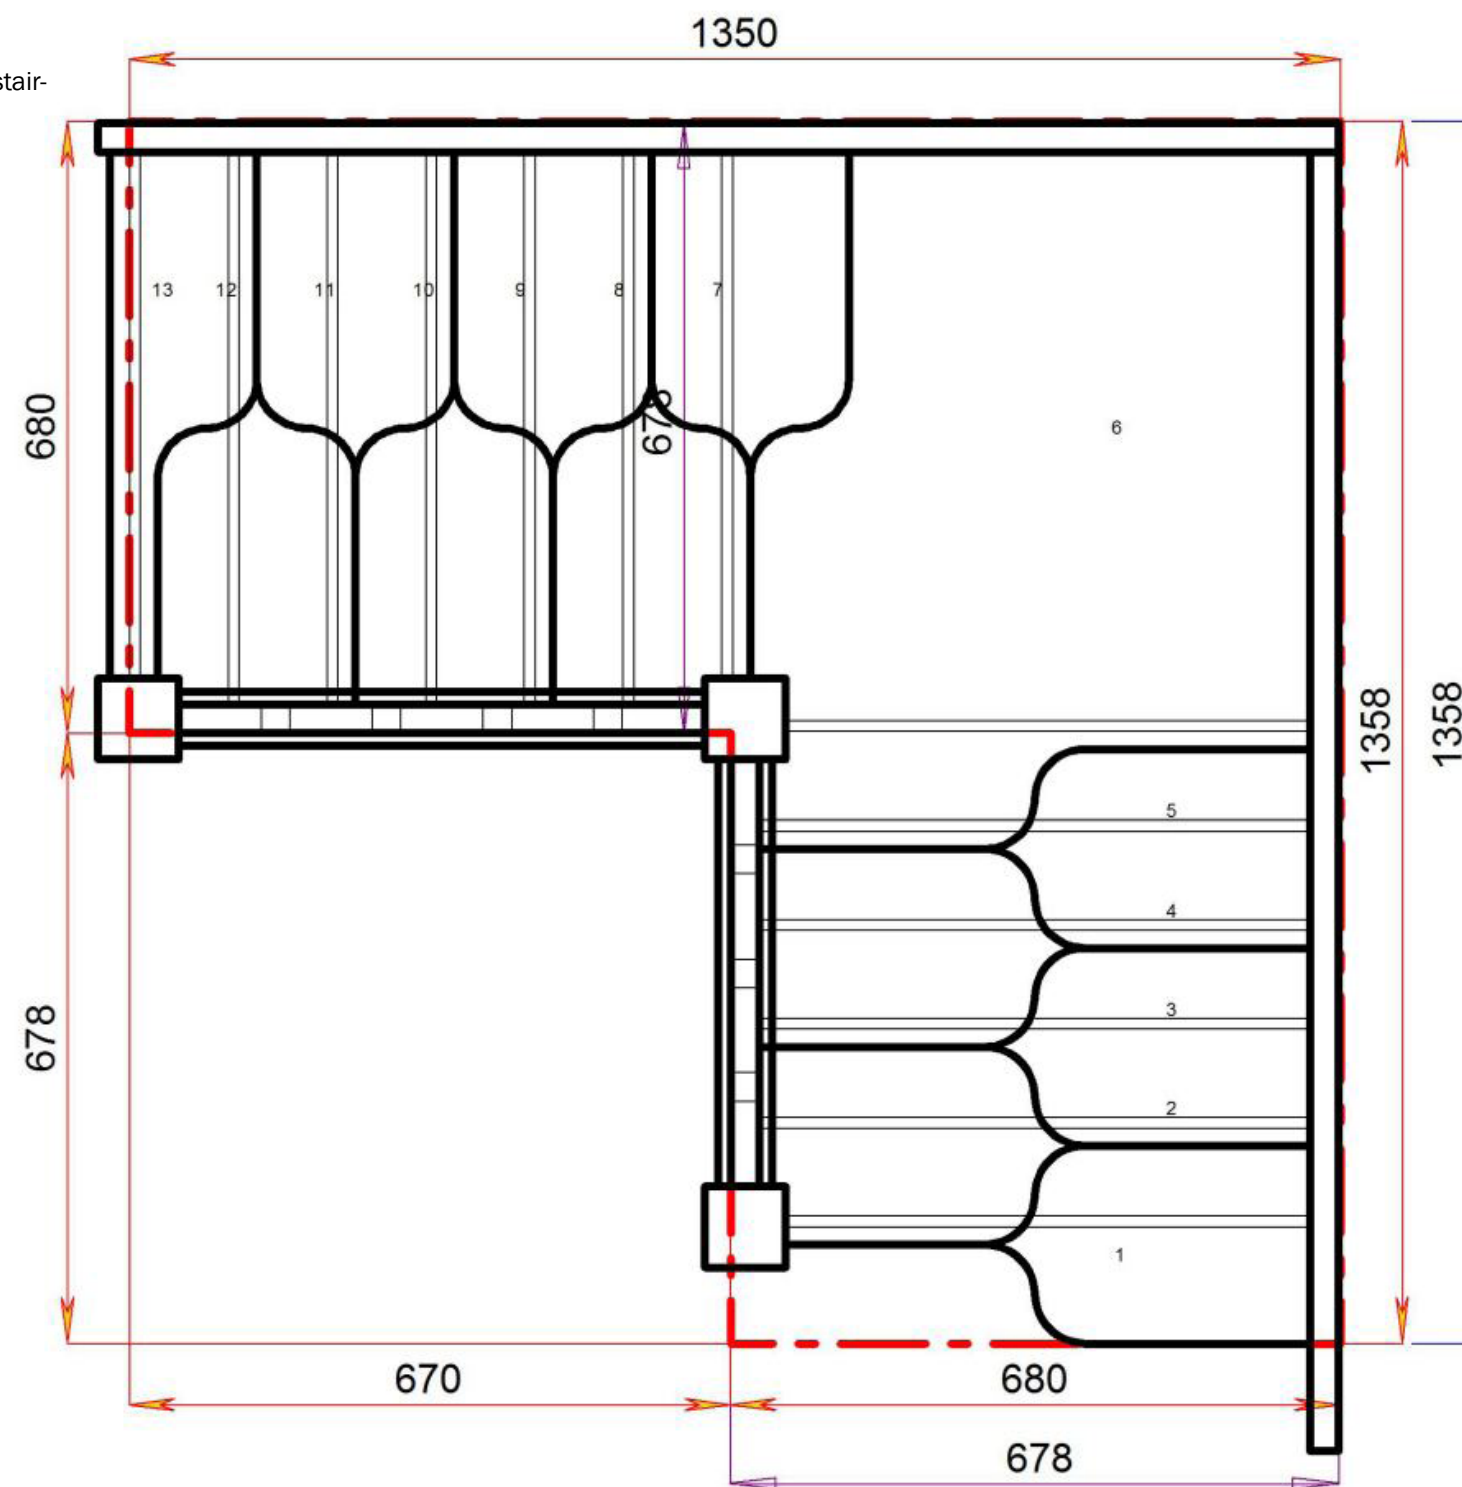


Stair:SS-S5QL6N-LH-HR



Floor to floor height

2645.000 mm



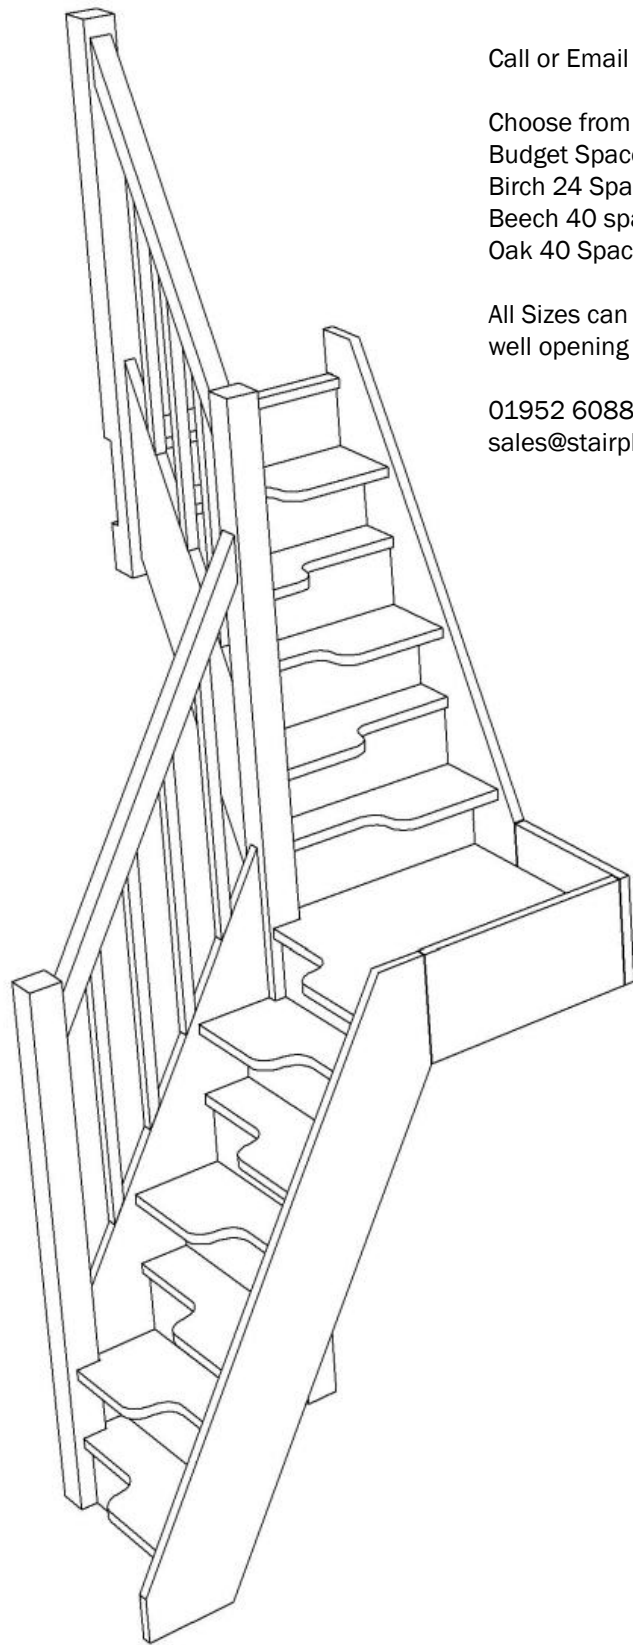

Stair:SS-S6QL5N-LH-HR

Call or Email us with the Plan Reference for a quotation

Choose from the following [Model Options](#)
Budget Spacesaver
Birch 24 Spacesaver
Beech 40 spacesaver
Oak 40 Spacesaver


All Sizes can be customised let us have your floor to floor height and stair-well opening dimensions

01952 608853
sales@stairplan.com

© 080906328/11035

Stair Layouts-QL-SS


SS-S6QL5N-LH-HR

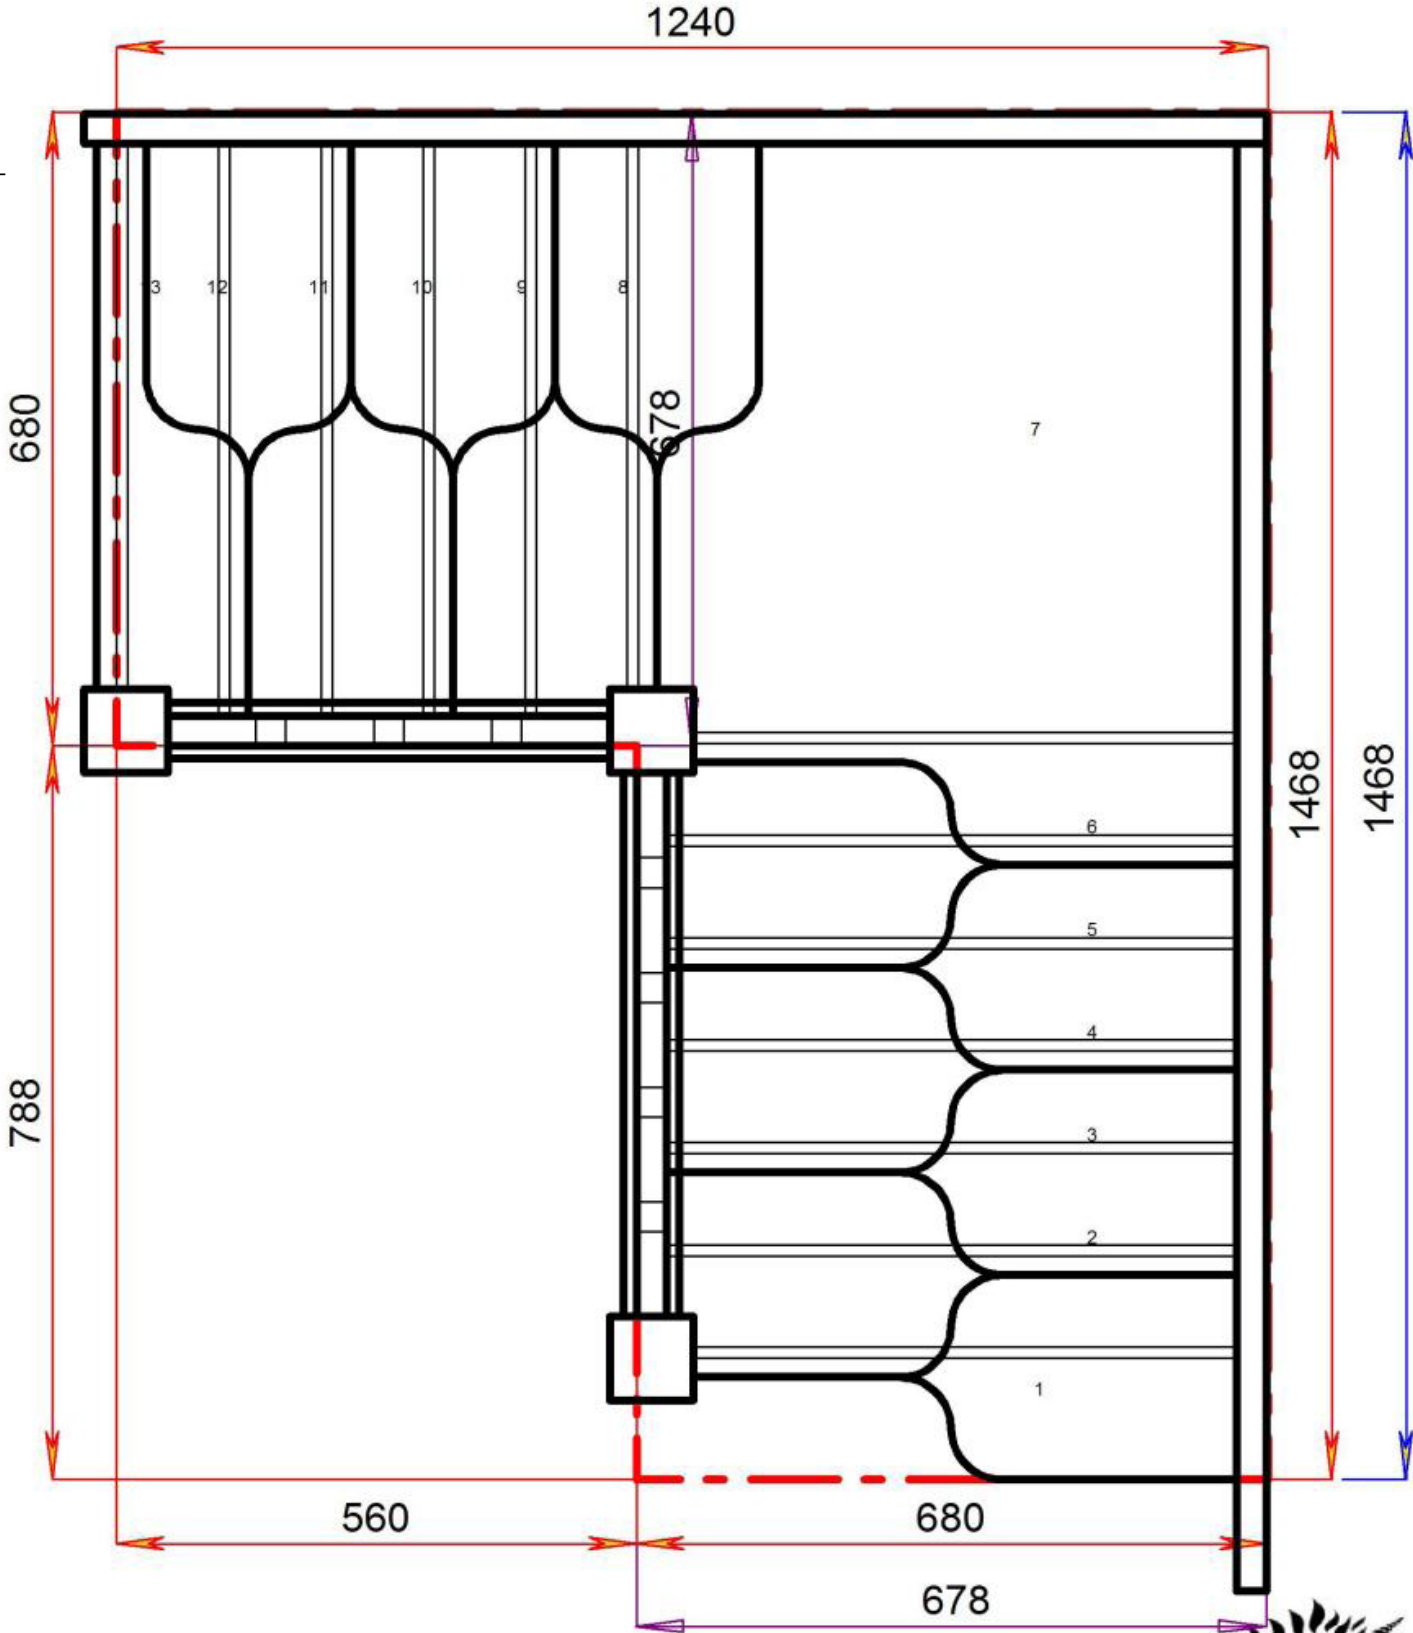

Floor to floor height

2645.000 mm



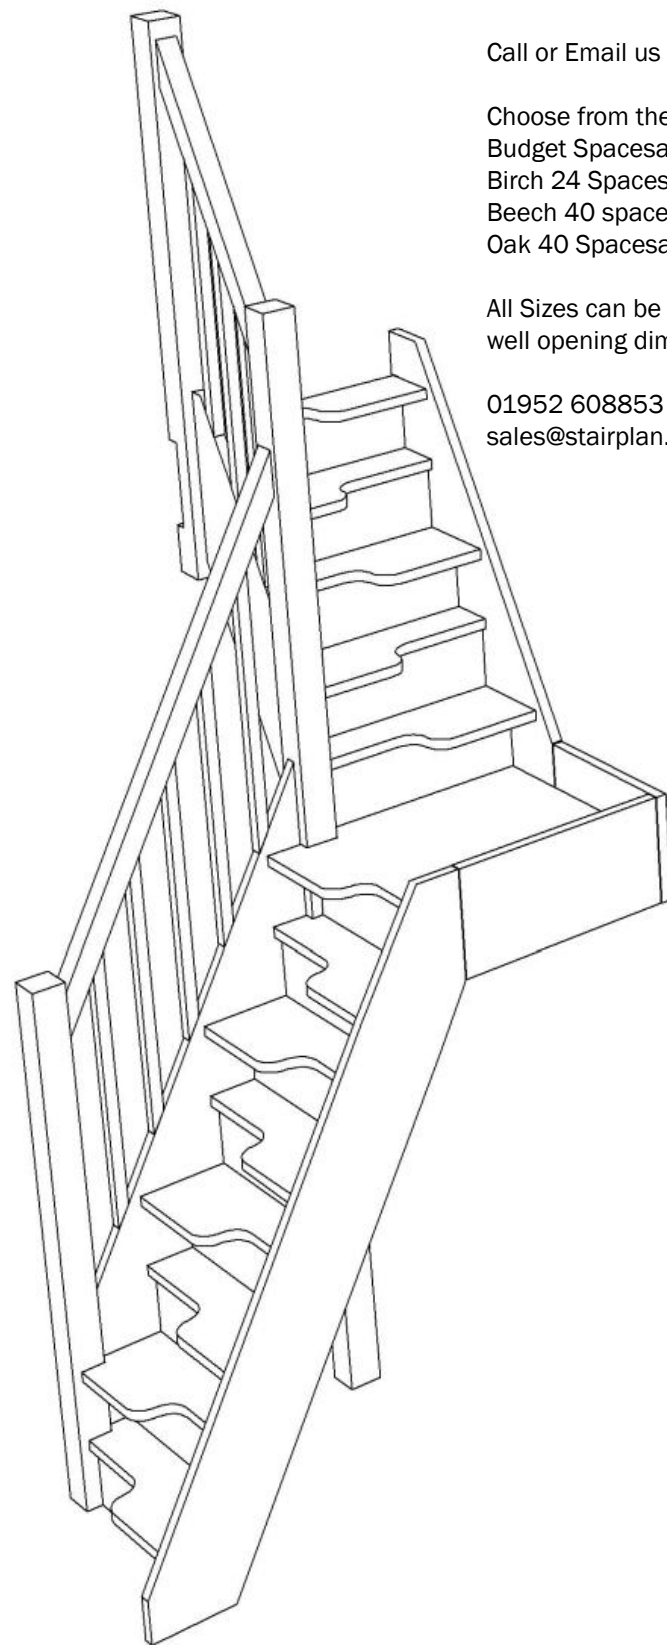

Call or Email us with the Plan Reference for a quotation

Choose from the following [Model Options](#)


Budget Spacesaver
Birch 24 Spacesaver
Beech 40 spacesaver
Oak 40 Spacesaver

All Sizes can be customised let us have your floor to floor height and stair-well opening dimensions

01952 608853
sales@stairplan.com

Stair Layouts-QL-SS

SS-S7QL4N-LH-HR

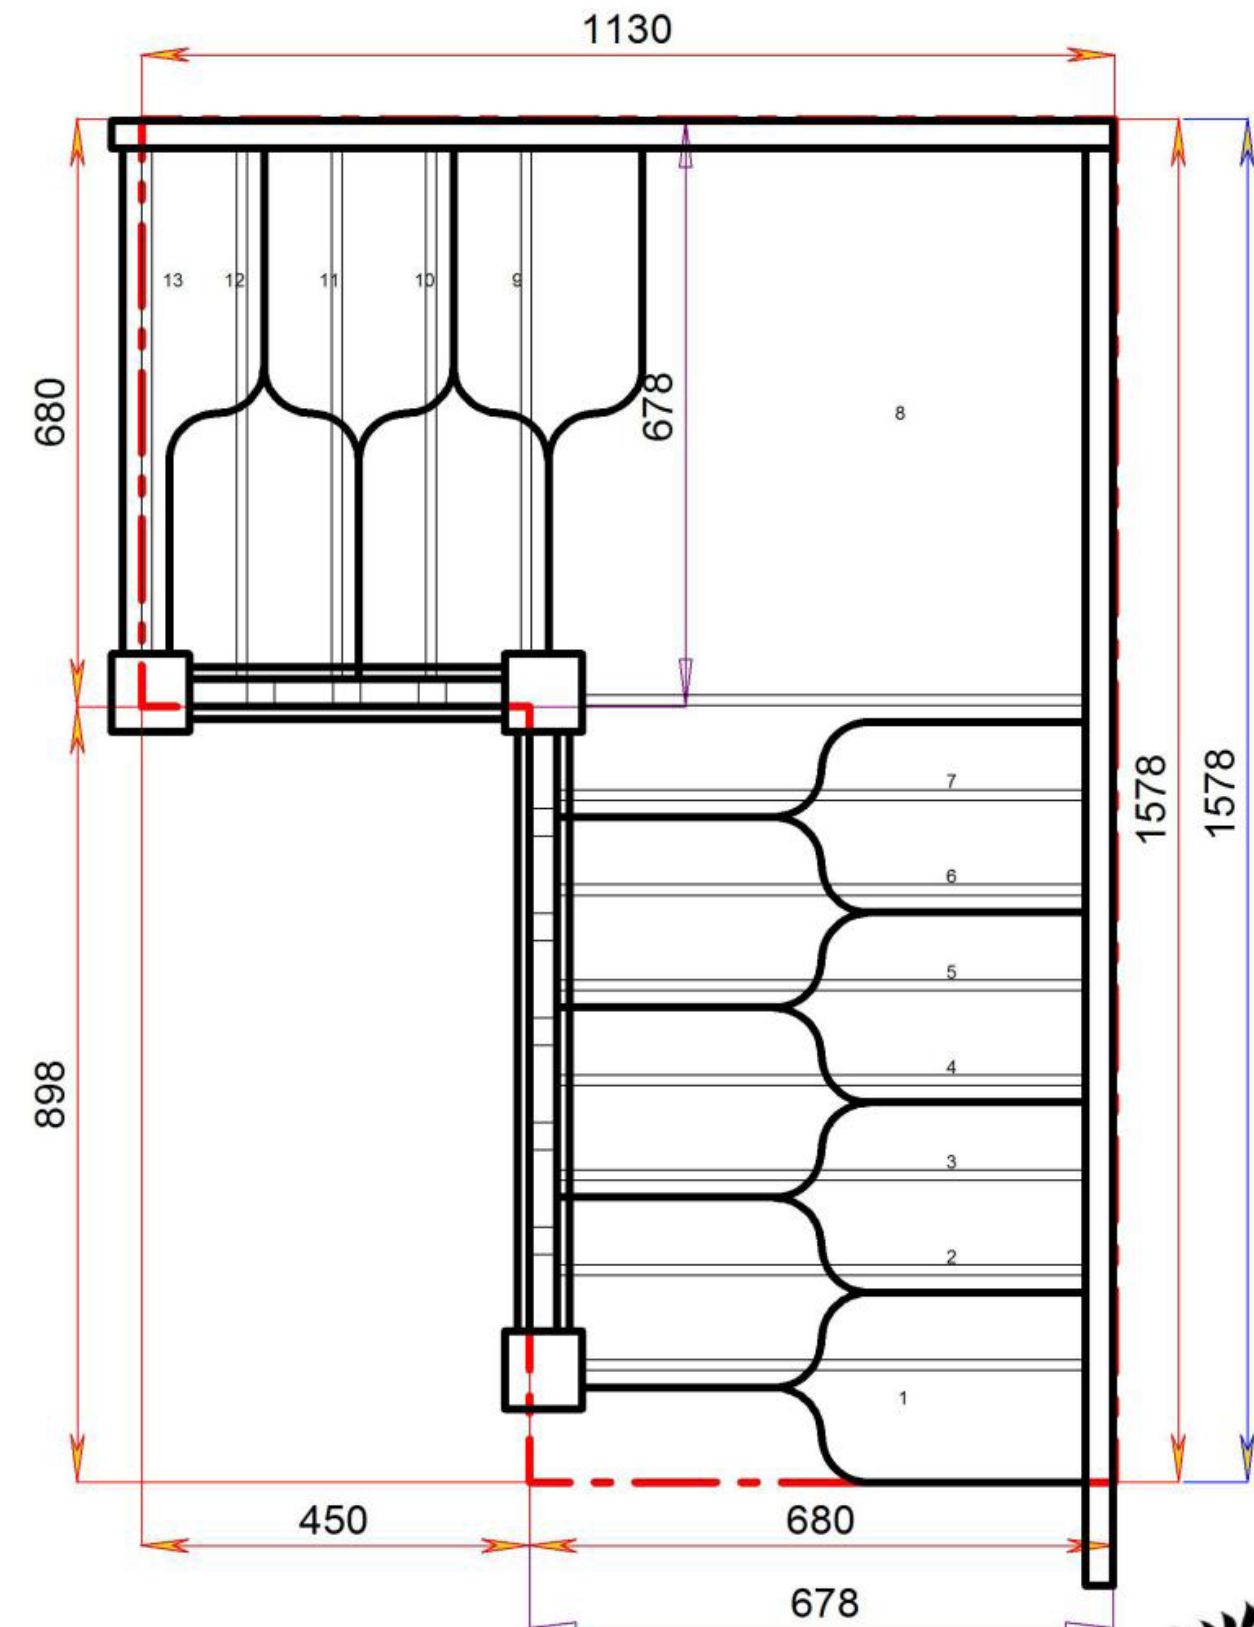

Floor to floor height

2645.000 mm


Stair:SS-S7QL4N-LH-HR



STAIRPLAN



STAIRPLAN

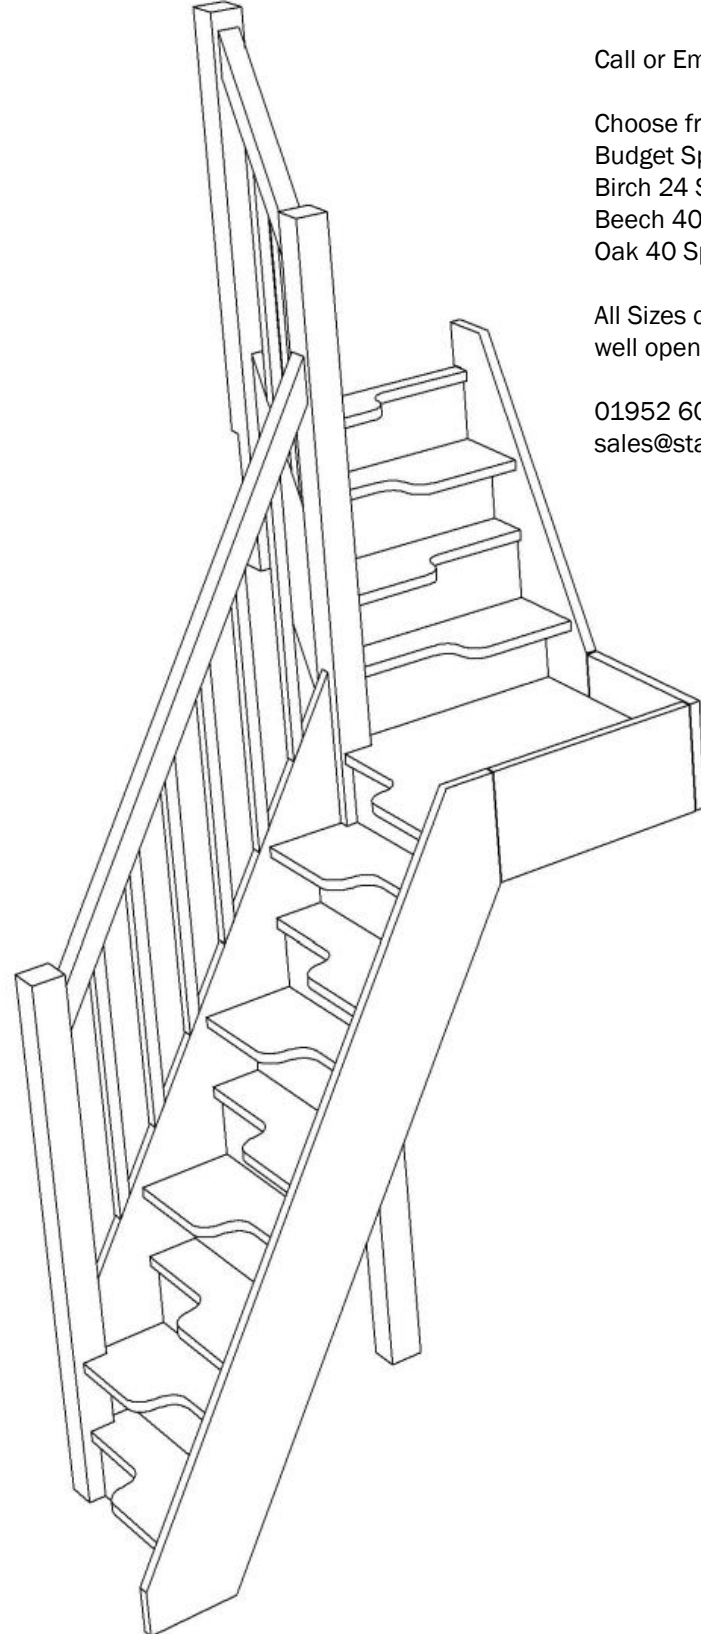

Call or Email us with the Plan Reference for a quotation

Choose from the following [Model Options](#)

Budget Spacesaver
Birch 24 Spacesaver
Beech 40 spacesaver
Oak 40 Spacesaver


All Sizes can be customised let us have your floor to floor height and stair-well opening dimensions

01952 608853
sales@stairplan.com

© 0800906328/11035

Stair Layouts-QL-SS

SS-S8QL3N-LH-HR

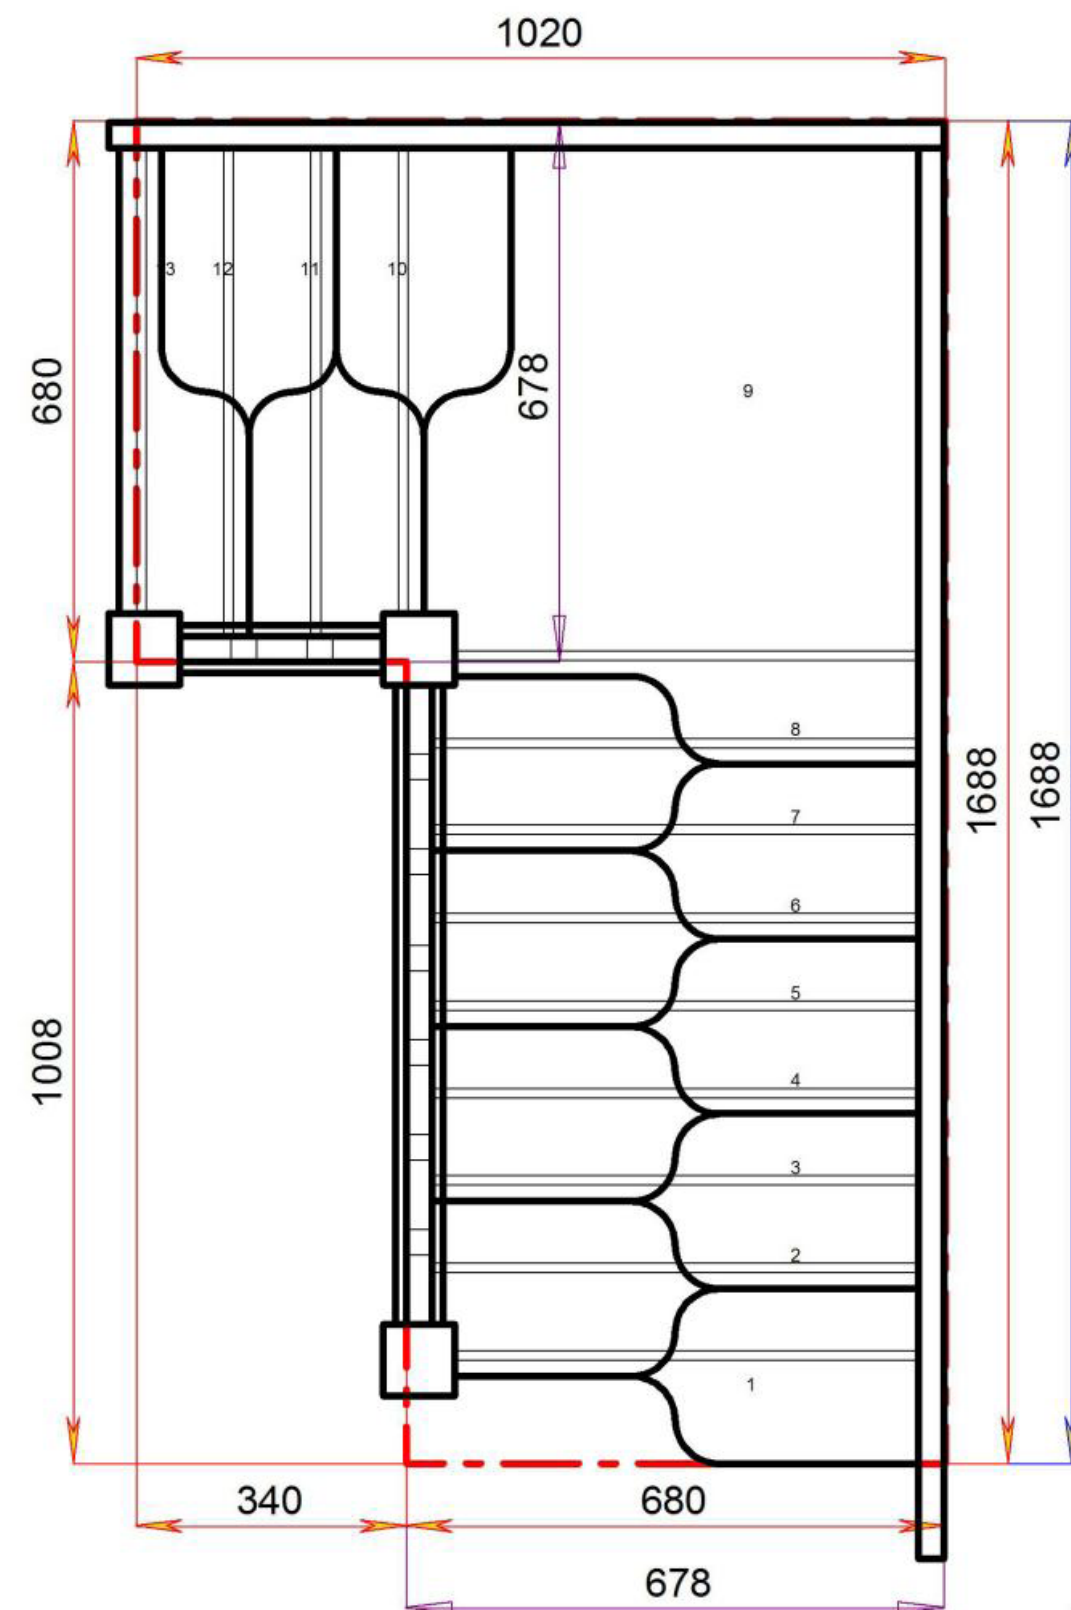

Floor to floor height

2645.000 mm

Stair:SS-S8QL3N-LH-HR



STAIRPLAN



STAIRPLAN


SS-S9QL2N-LH-HR



Budget Spacesaver
Birch 24 Spacesaver
Beech 40 spacesaver
Oak 40 Spacesaver

All Sizes can be customised let us have your floor to floor height and stairwell opening dimensions

01952 608853
sales@stairplan.com

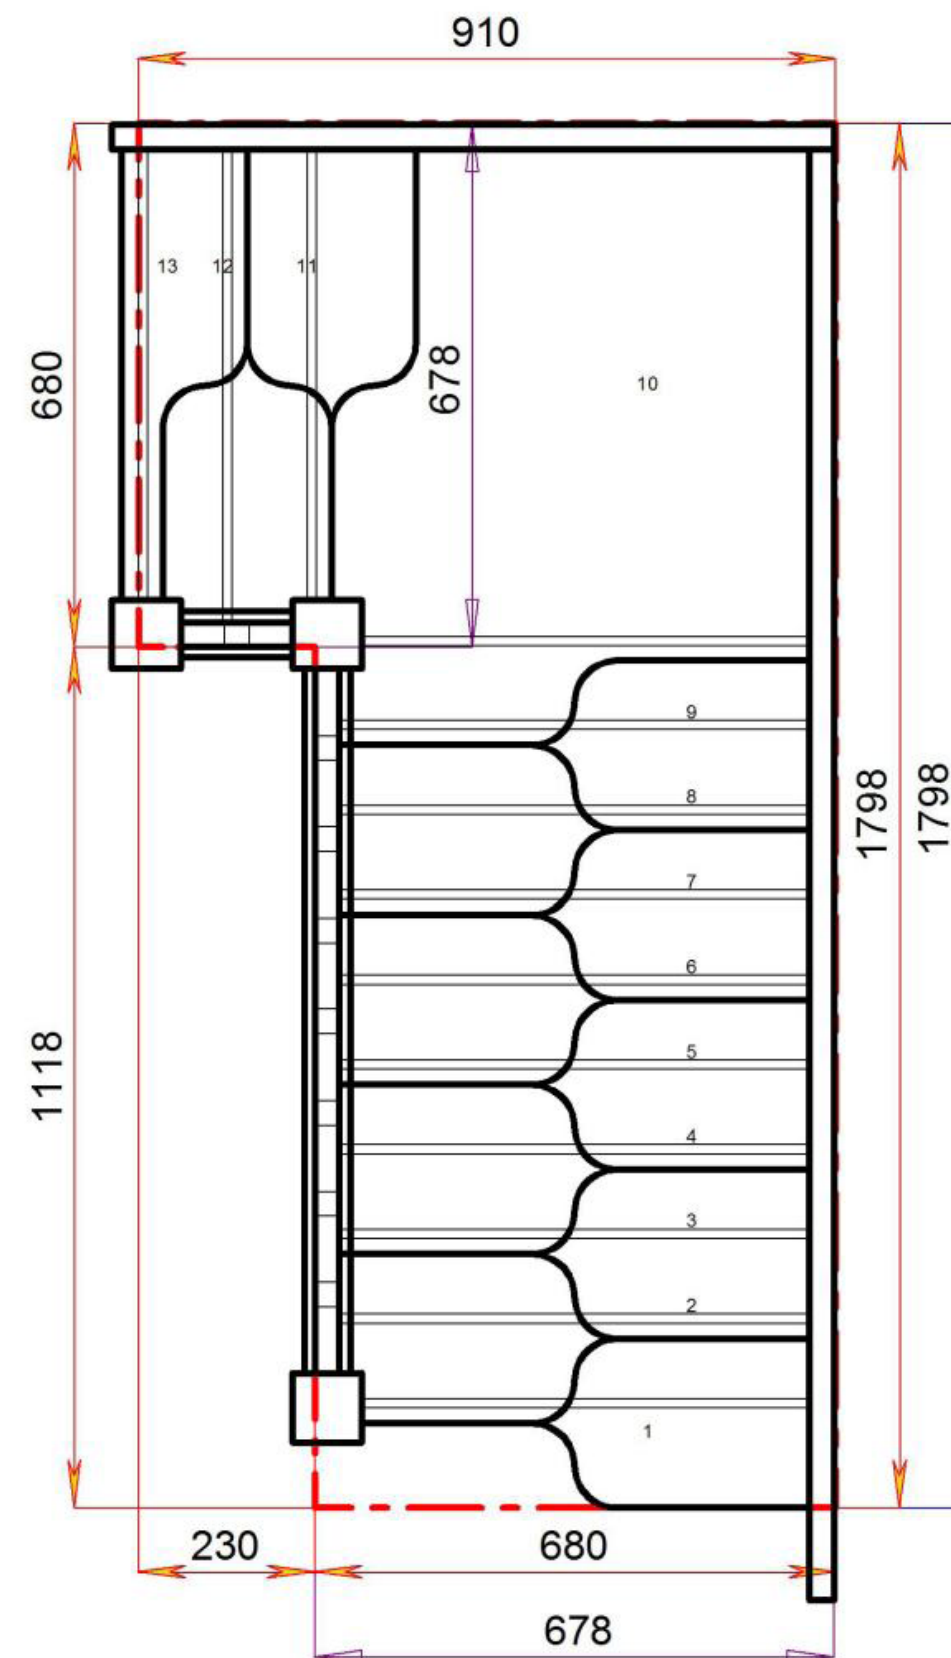

Stair:SS-S9QL2N-LH-HR



Floor to floor height

2645.000 mm



Stair Layouts-QL-SS

SS-S10QL1N-LH-HR


Call or Email us with the Plan Reference for a quotation

Choose from the following [Model Options](#)

Budget Spacesaver
Birch 24 Spacesaver
Beech 40 spacesaver
Oak 40 Spacesaver

All Sizes can be customised let us have your floor to floor height and stairwell opening dimensions


01952 608853
sales@stairplan.com

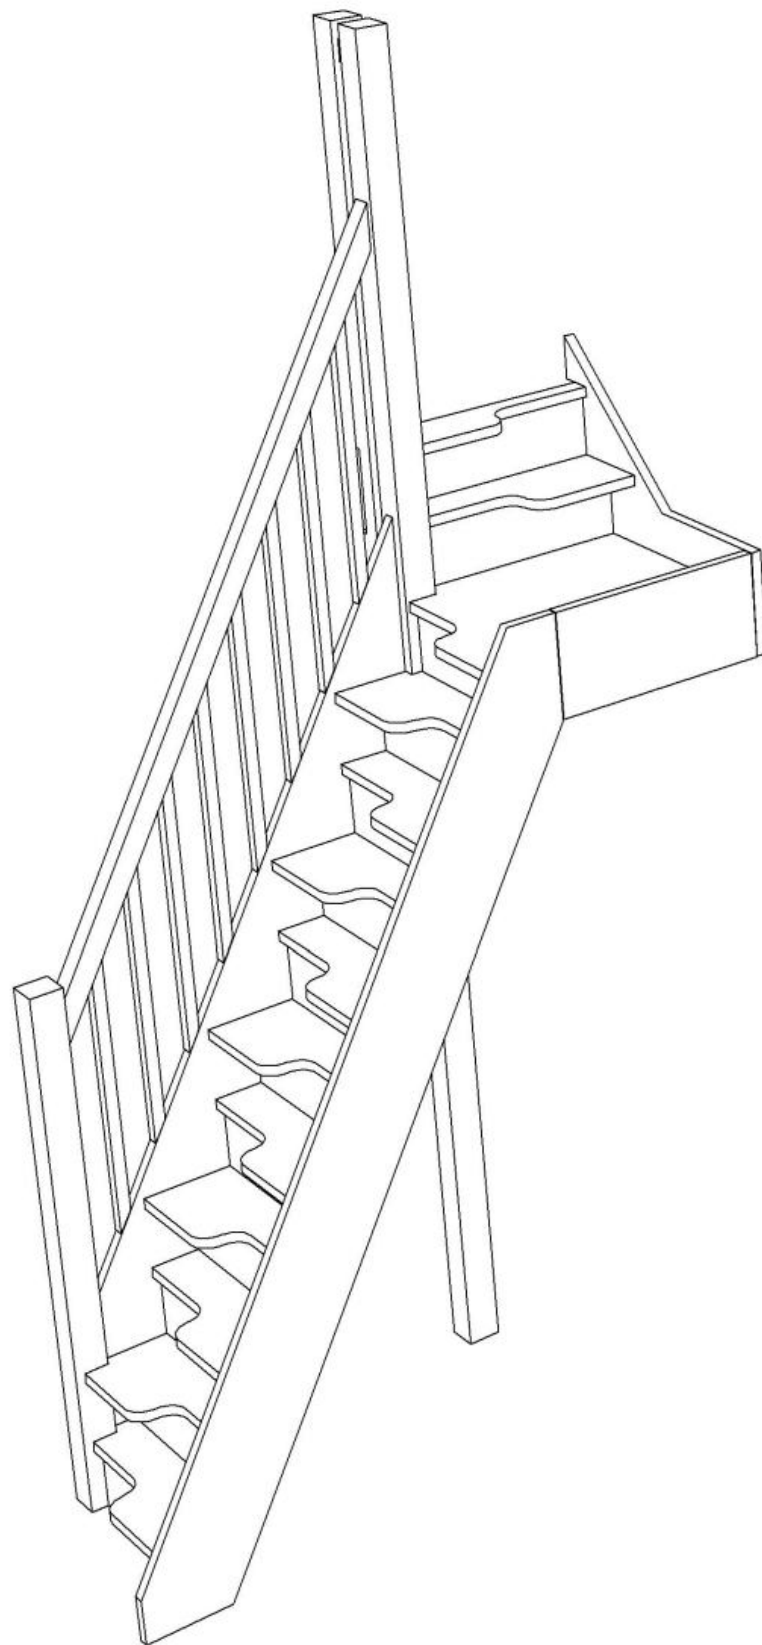

Stair:SS-S10QL1N-LH-HR




© 08006328/11035

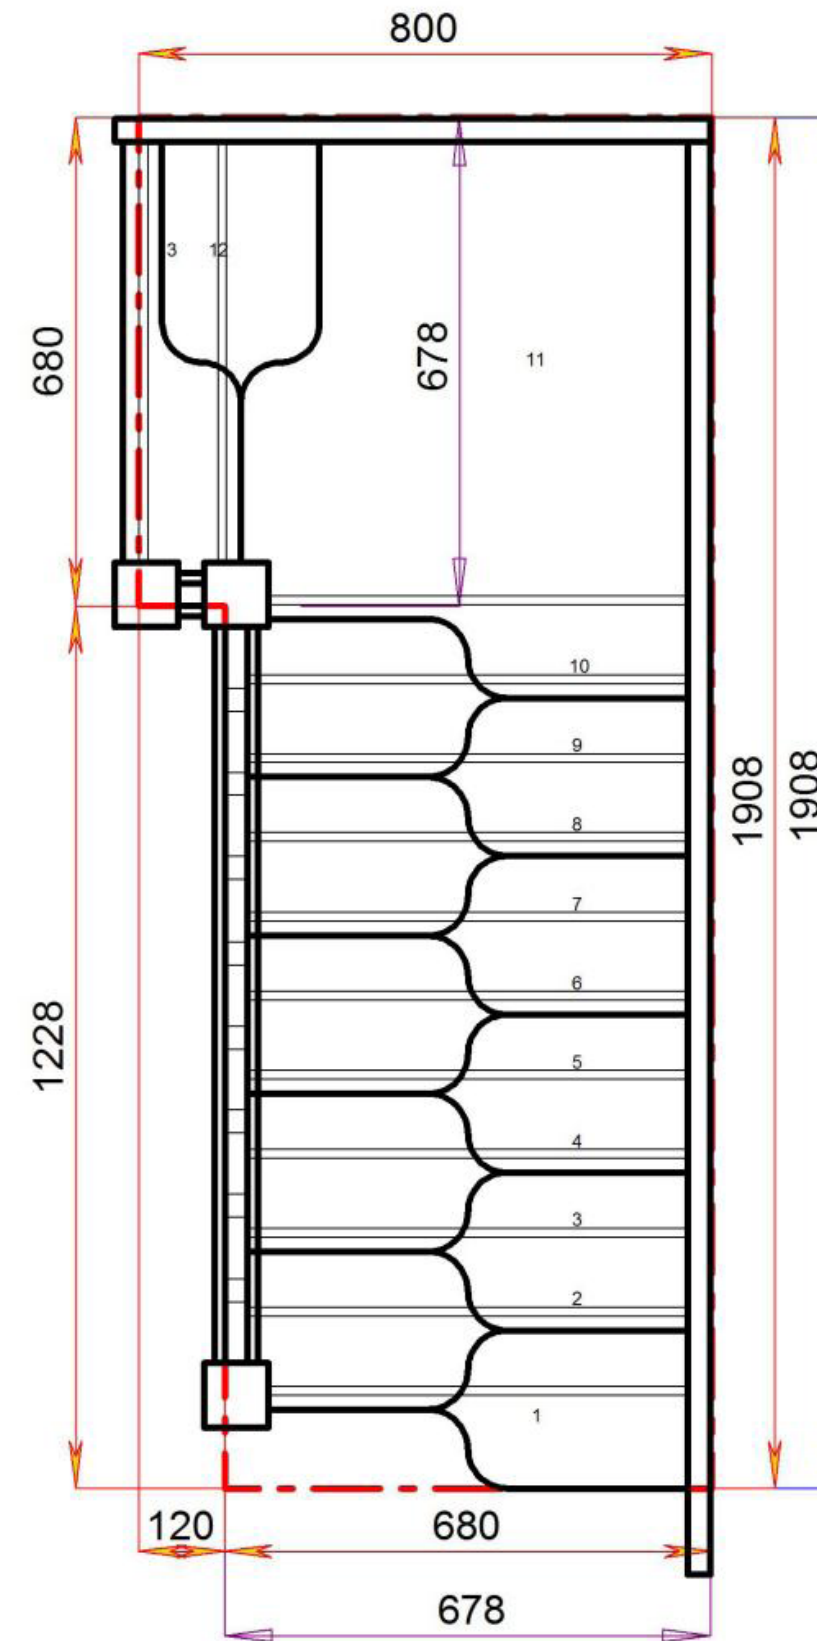

Floor to floor height 2645.000 mm



SS-S11QLN-LH-HR

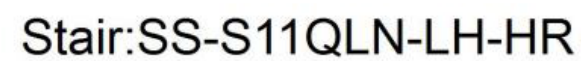


2645.000 mm



Stair Layouts-QL-SS

SS-SQL11N-LH-HR

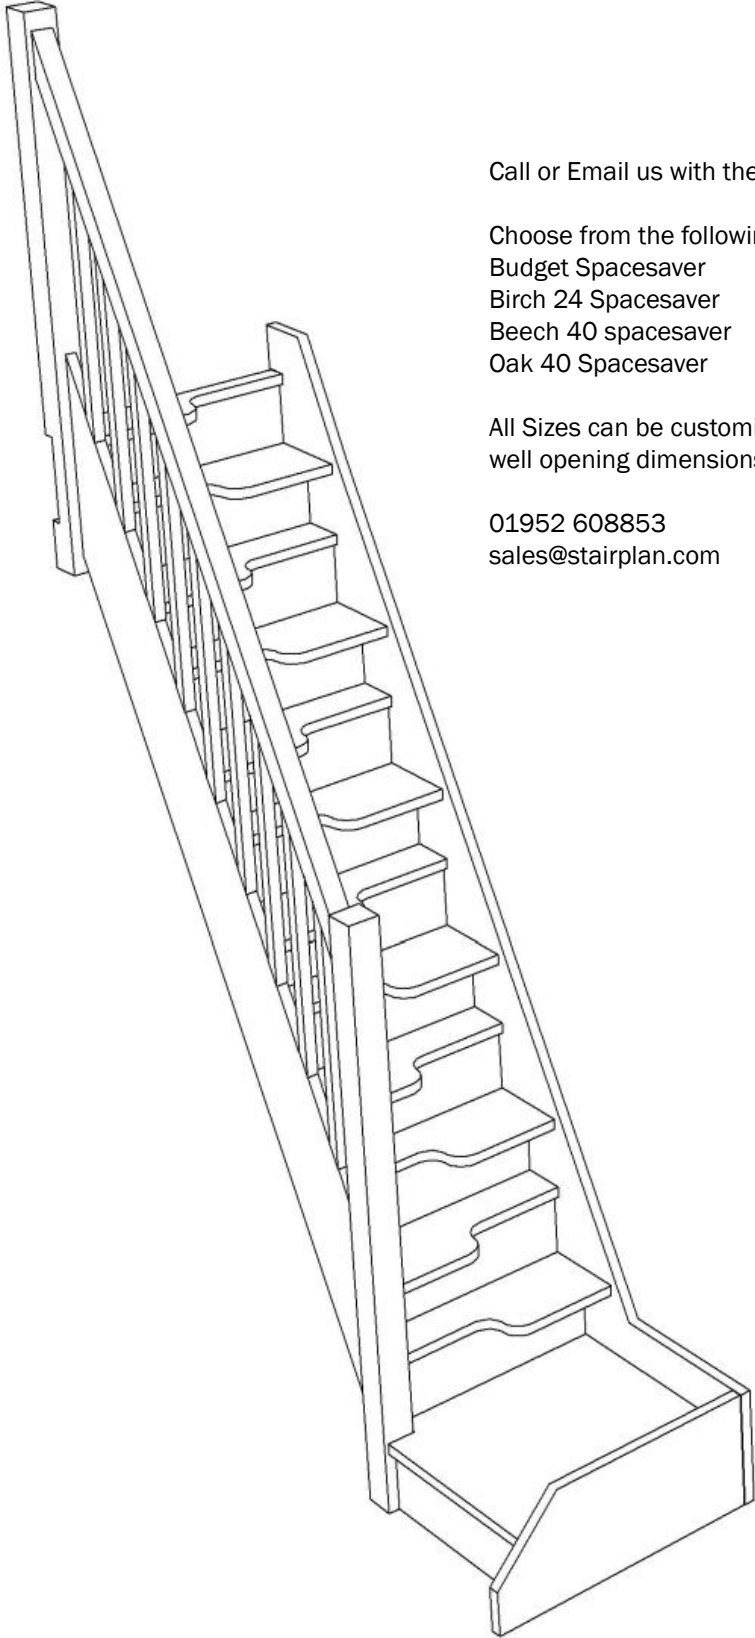


Call or Email us with the Plan Reference for a quotation

Choose from the following [Model Options](#)
Budget Spacesaver
Birch 24 Spacesaver
Beech 40 spacesaver
Oak 40 Spacesaver

All Sizes can be customised let us have your floor to floor height and stair-
well opening dimensions

01952 608853
sales@stairplan.com

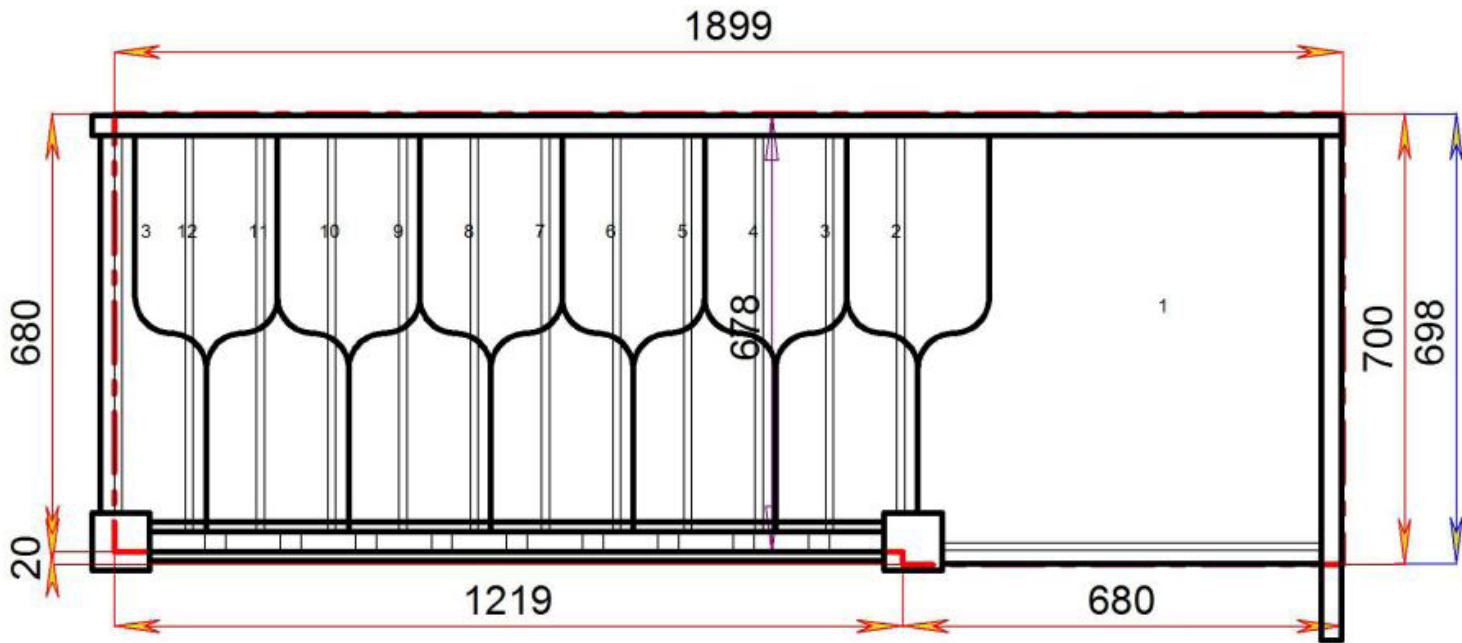

Stair:SS-SQL11N-LH-HR



Floor to floor height

2645.000 mm

